




Siena 483

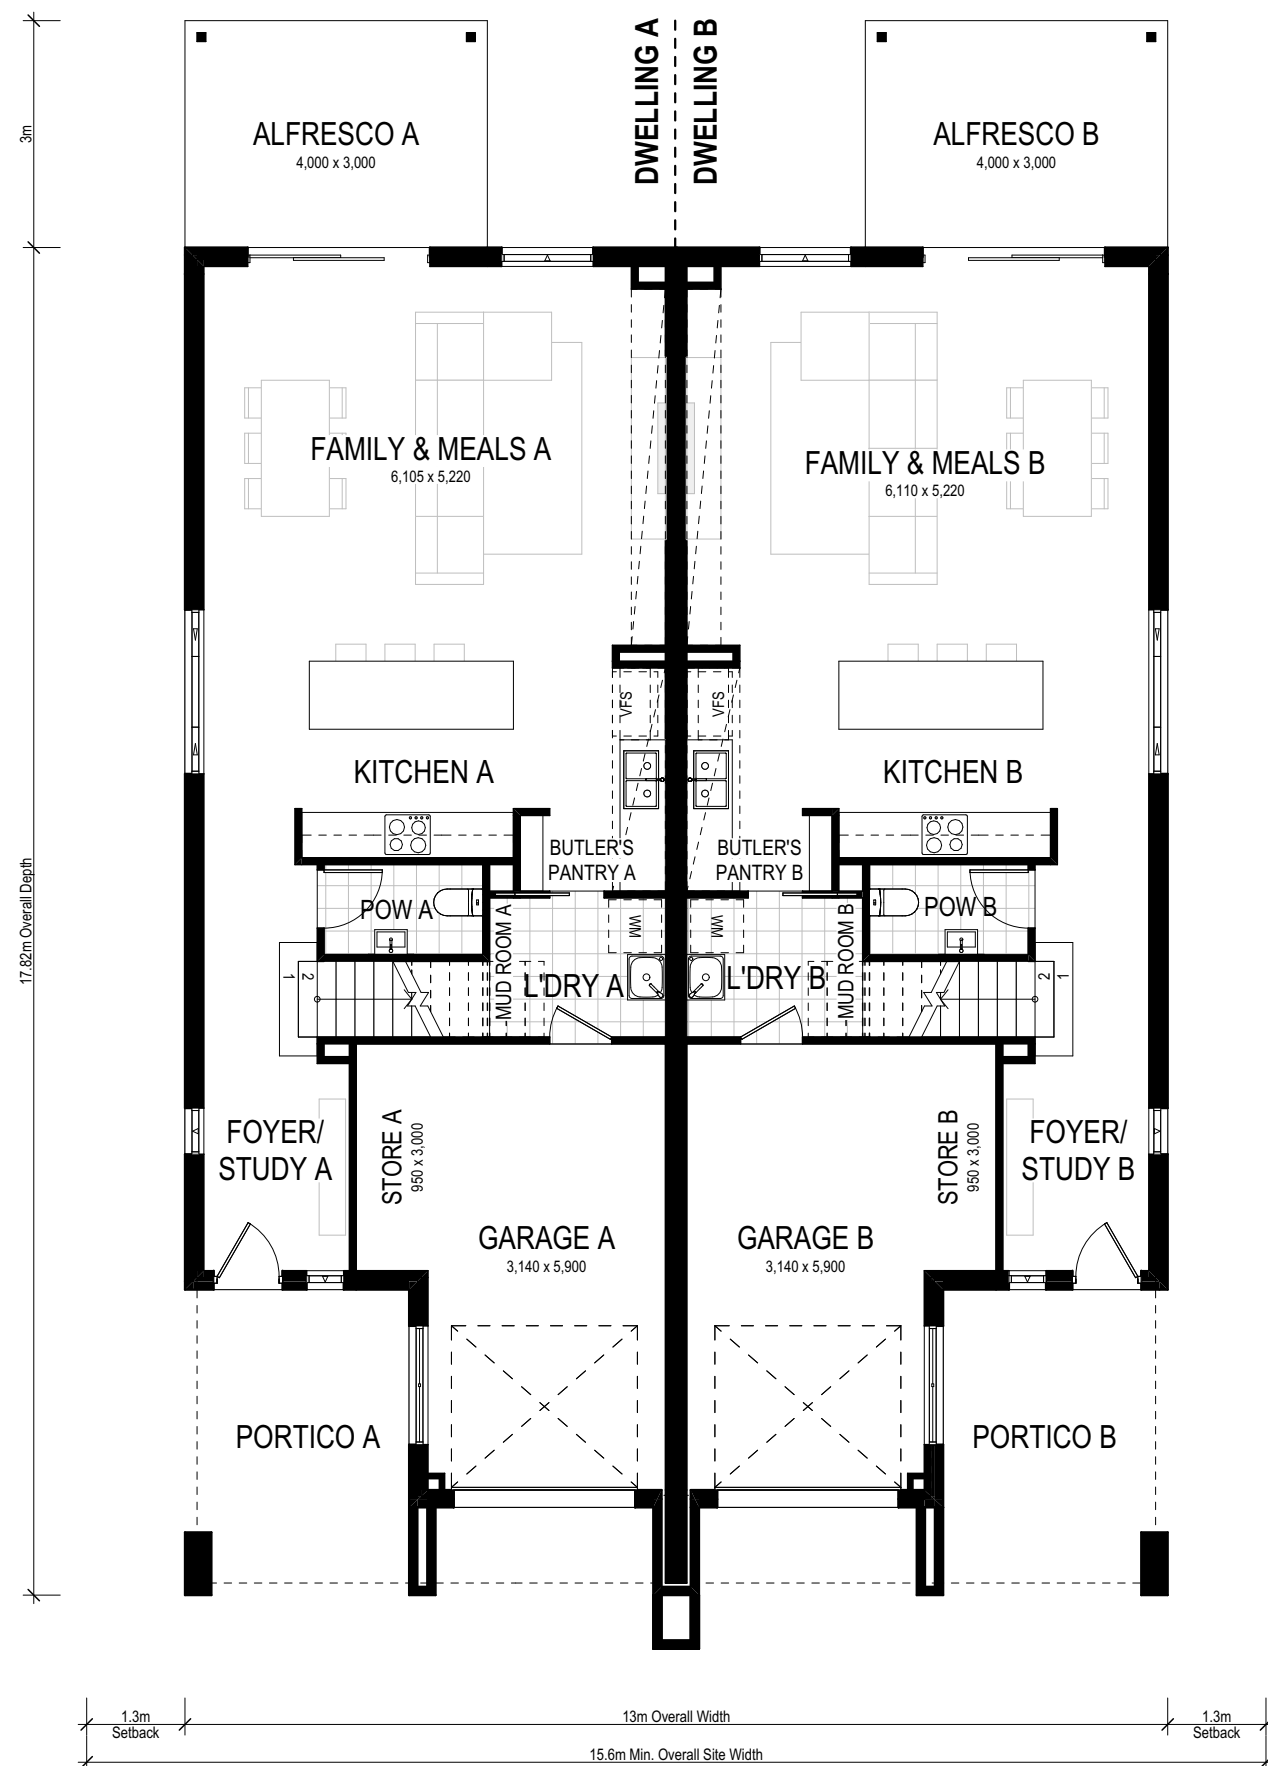



Scale: 1:100. Floor plan depicts Metro facade.

Siena 483



8 Bed



4 Bath



2 Park

Whether you're investing, living in one and renting the other, or bringing generations together, the Siena 483 duplex offers flexibility with room to grow. Upstairs, each home has four bedrooms, a rumpus and study nook, plus a master with a large walk-in robe and ensuite. Downstairs, the open plan kitchen boasts an island bench and Butler's pantry, flowing to a private alfresco, while a smart garage entry via the mud room makes arriving home a breeze.

Ask your sales executive about our alternative layout options!

- Choose master suite position (front or rear of upper level)
- Change the main bathroom layout to add a separate powder room

Facade options and features



Alpine Facade



Executive Facade



Hamptons Facade



Manhattan Facade



Metro Facade



Modern Coastal Facade



Retro Facade

Note: Artist's impressions and pictures shown in this brochure may not be standard finishes – please refer to standard inclusions list for details. Photographs may depict homes from other design ranges and are used for illustrative purposes only. Manhattan, Hamptons, and Provincial facades, as well as gables, are not available for projects classified under BAL Flame Zone (BAL-FZ) due to certification complexities.

Important - please read - copyright ©



All brochures, sketches & plans, whether conceptual or architectural, that we have developed on your behalf remain the property of Montgomery Homes under copyright law & we retain & claim all rights to these plans. Despite popular belief, changing our plans by 50% or more does not avoid legal responsibility for a copyright breach.